EXHIBIT B

PROPOSED POMELO PARK IRRIGATION WATER DELIVERY DISTRICT MAP
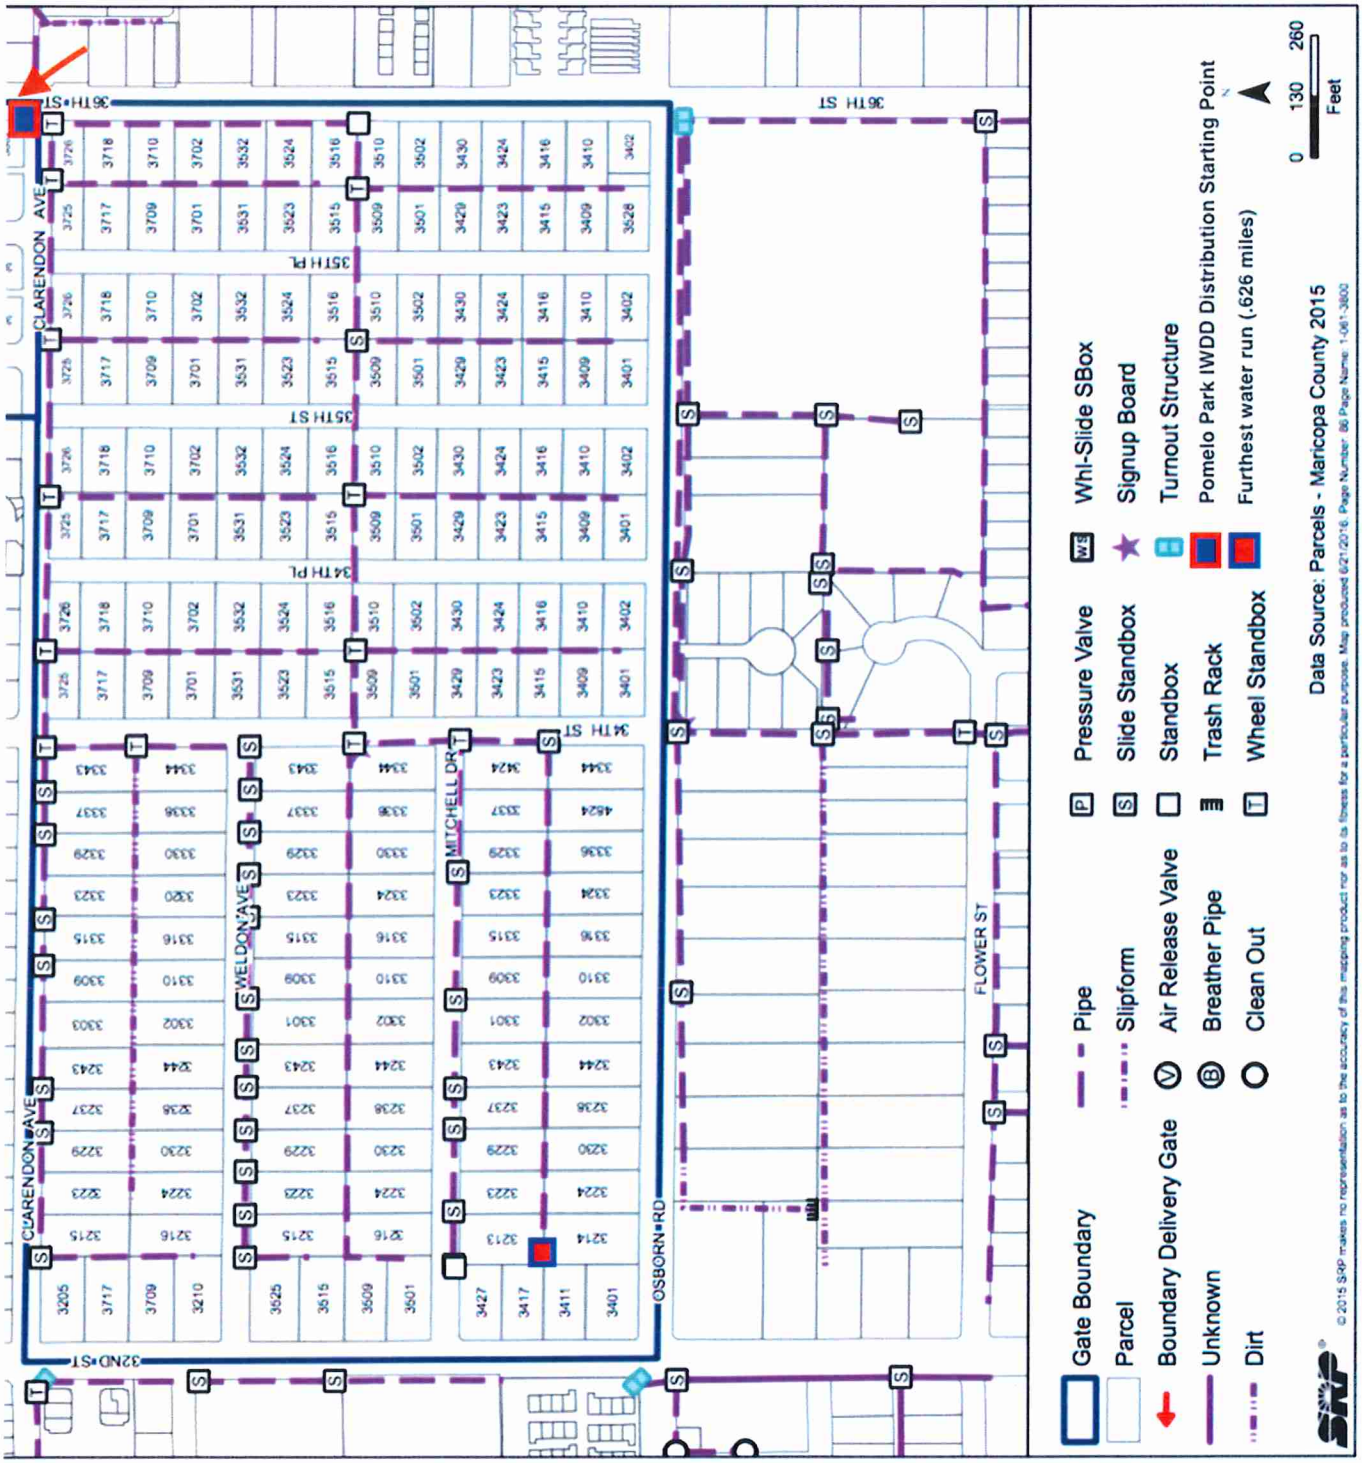
ATTACHMENT B