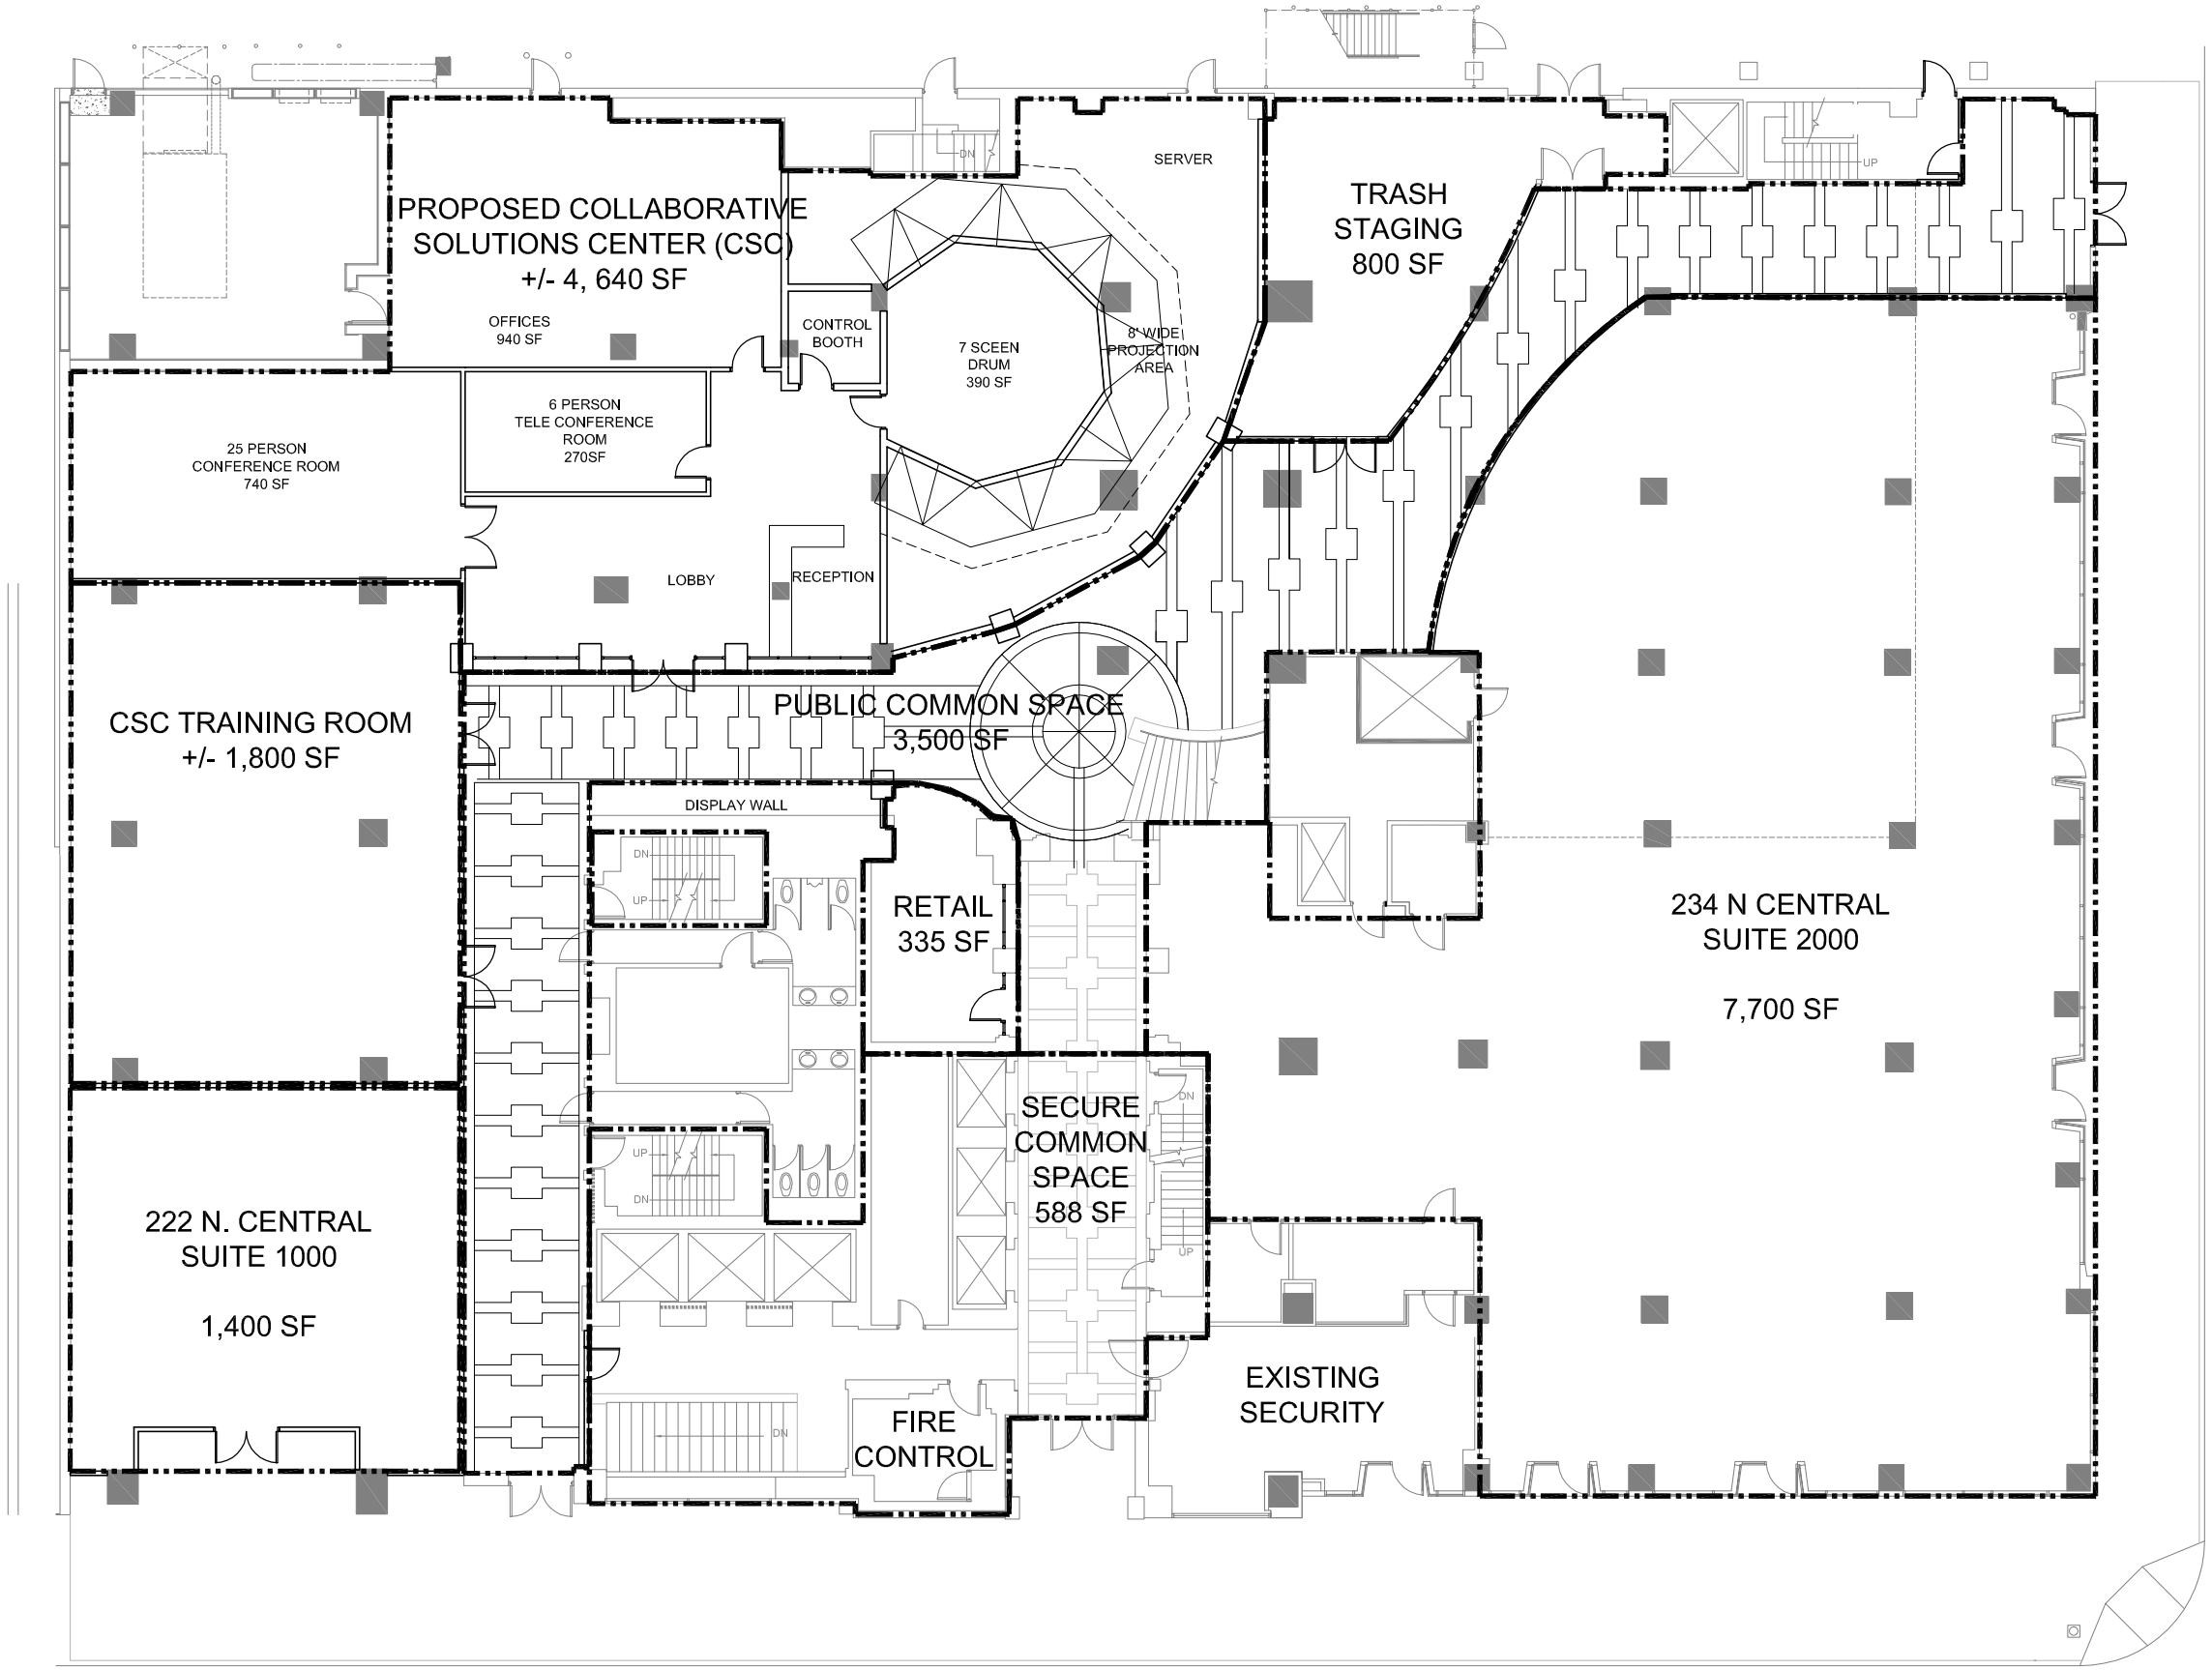

OPTION 4 Revised
February 8, 2008

SECURITY BUILDING RENOVATION
SCHEMATIC DESIGN

SECURITY CENTER 222 NORTH CENTRAL AVENUE
SECURITY BUILDING 234 NORTH CENTRAL AVENUE
PHOENIX, AZ 85003

Carter Burgess
101 North 1ST Ave., Suite 3100
Phoenix, AZ 85003
P: 602.253.1200
F:602 253.1202