MARICOPA COUNTY
OFFICIAL PARCEL MAP
STATE OF ARIZONA

PT. SECTION 23 T01N R06E

MAP ID * 854 - 23 - 01 - 02

TOWNSHIP & RANGE GRID NUMBER | SECTION NUMBER | ¼SECTION NUMBER | ¼¼SECTION NUMBER

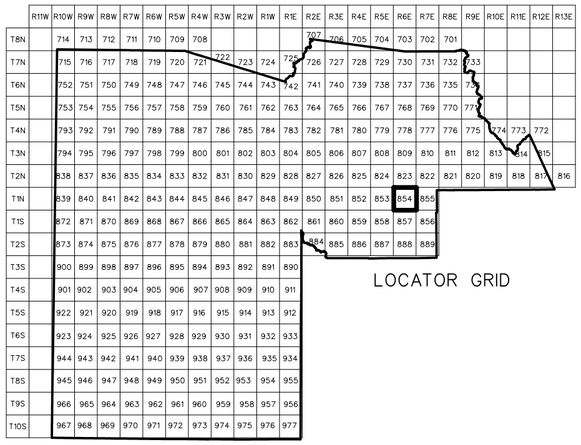

SECTION

06	05	04	03	02	01
07	08	09	10	11	12
18	17	16	15	14	13
19	20	21	22	23	24
30	29	28	27	26	25
31	32	33	34	35	36

1/4 SECTION

02	01
03	04

1/4 1/4 SECTION

02	01
03	04

ASSESSOR BOOKS & MAPS WITHIN THIS AREA

BOOK 141 MAP 49

SUBDIVISIONS

VELDA ROSE COUNTRY CLUB ADDITION
MCR 094-19, 1962

SCALE: 1" = 100'

Maricopa County Assessor G.I.S.

MAP GENERATION DATE: 10-24-2002

1414901

MARICOPA COUNTY ASSESSOR'S OFFICE
301 W. JEFFERSON ST.
PHOENIX, AZ 85003
www.maricopa.gov/assessor

LEGEND:

- Subdivision Boundary Line
- Subdivision Boundary Corner
- Street Centerline
- Street Centerline Marker
- Section Corner Marker
- Indicates change in original lot boundary
- Parcel Boundary Line
- Parcel Split Line
- 123-45-678A Parcel Number
- Parcel Boundary Tie-In

REVISION INFORMATION IS LOCATED ON A SEPARATE DOCUMENT

Disclaimer and Indemnification
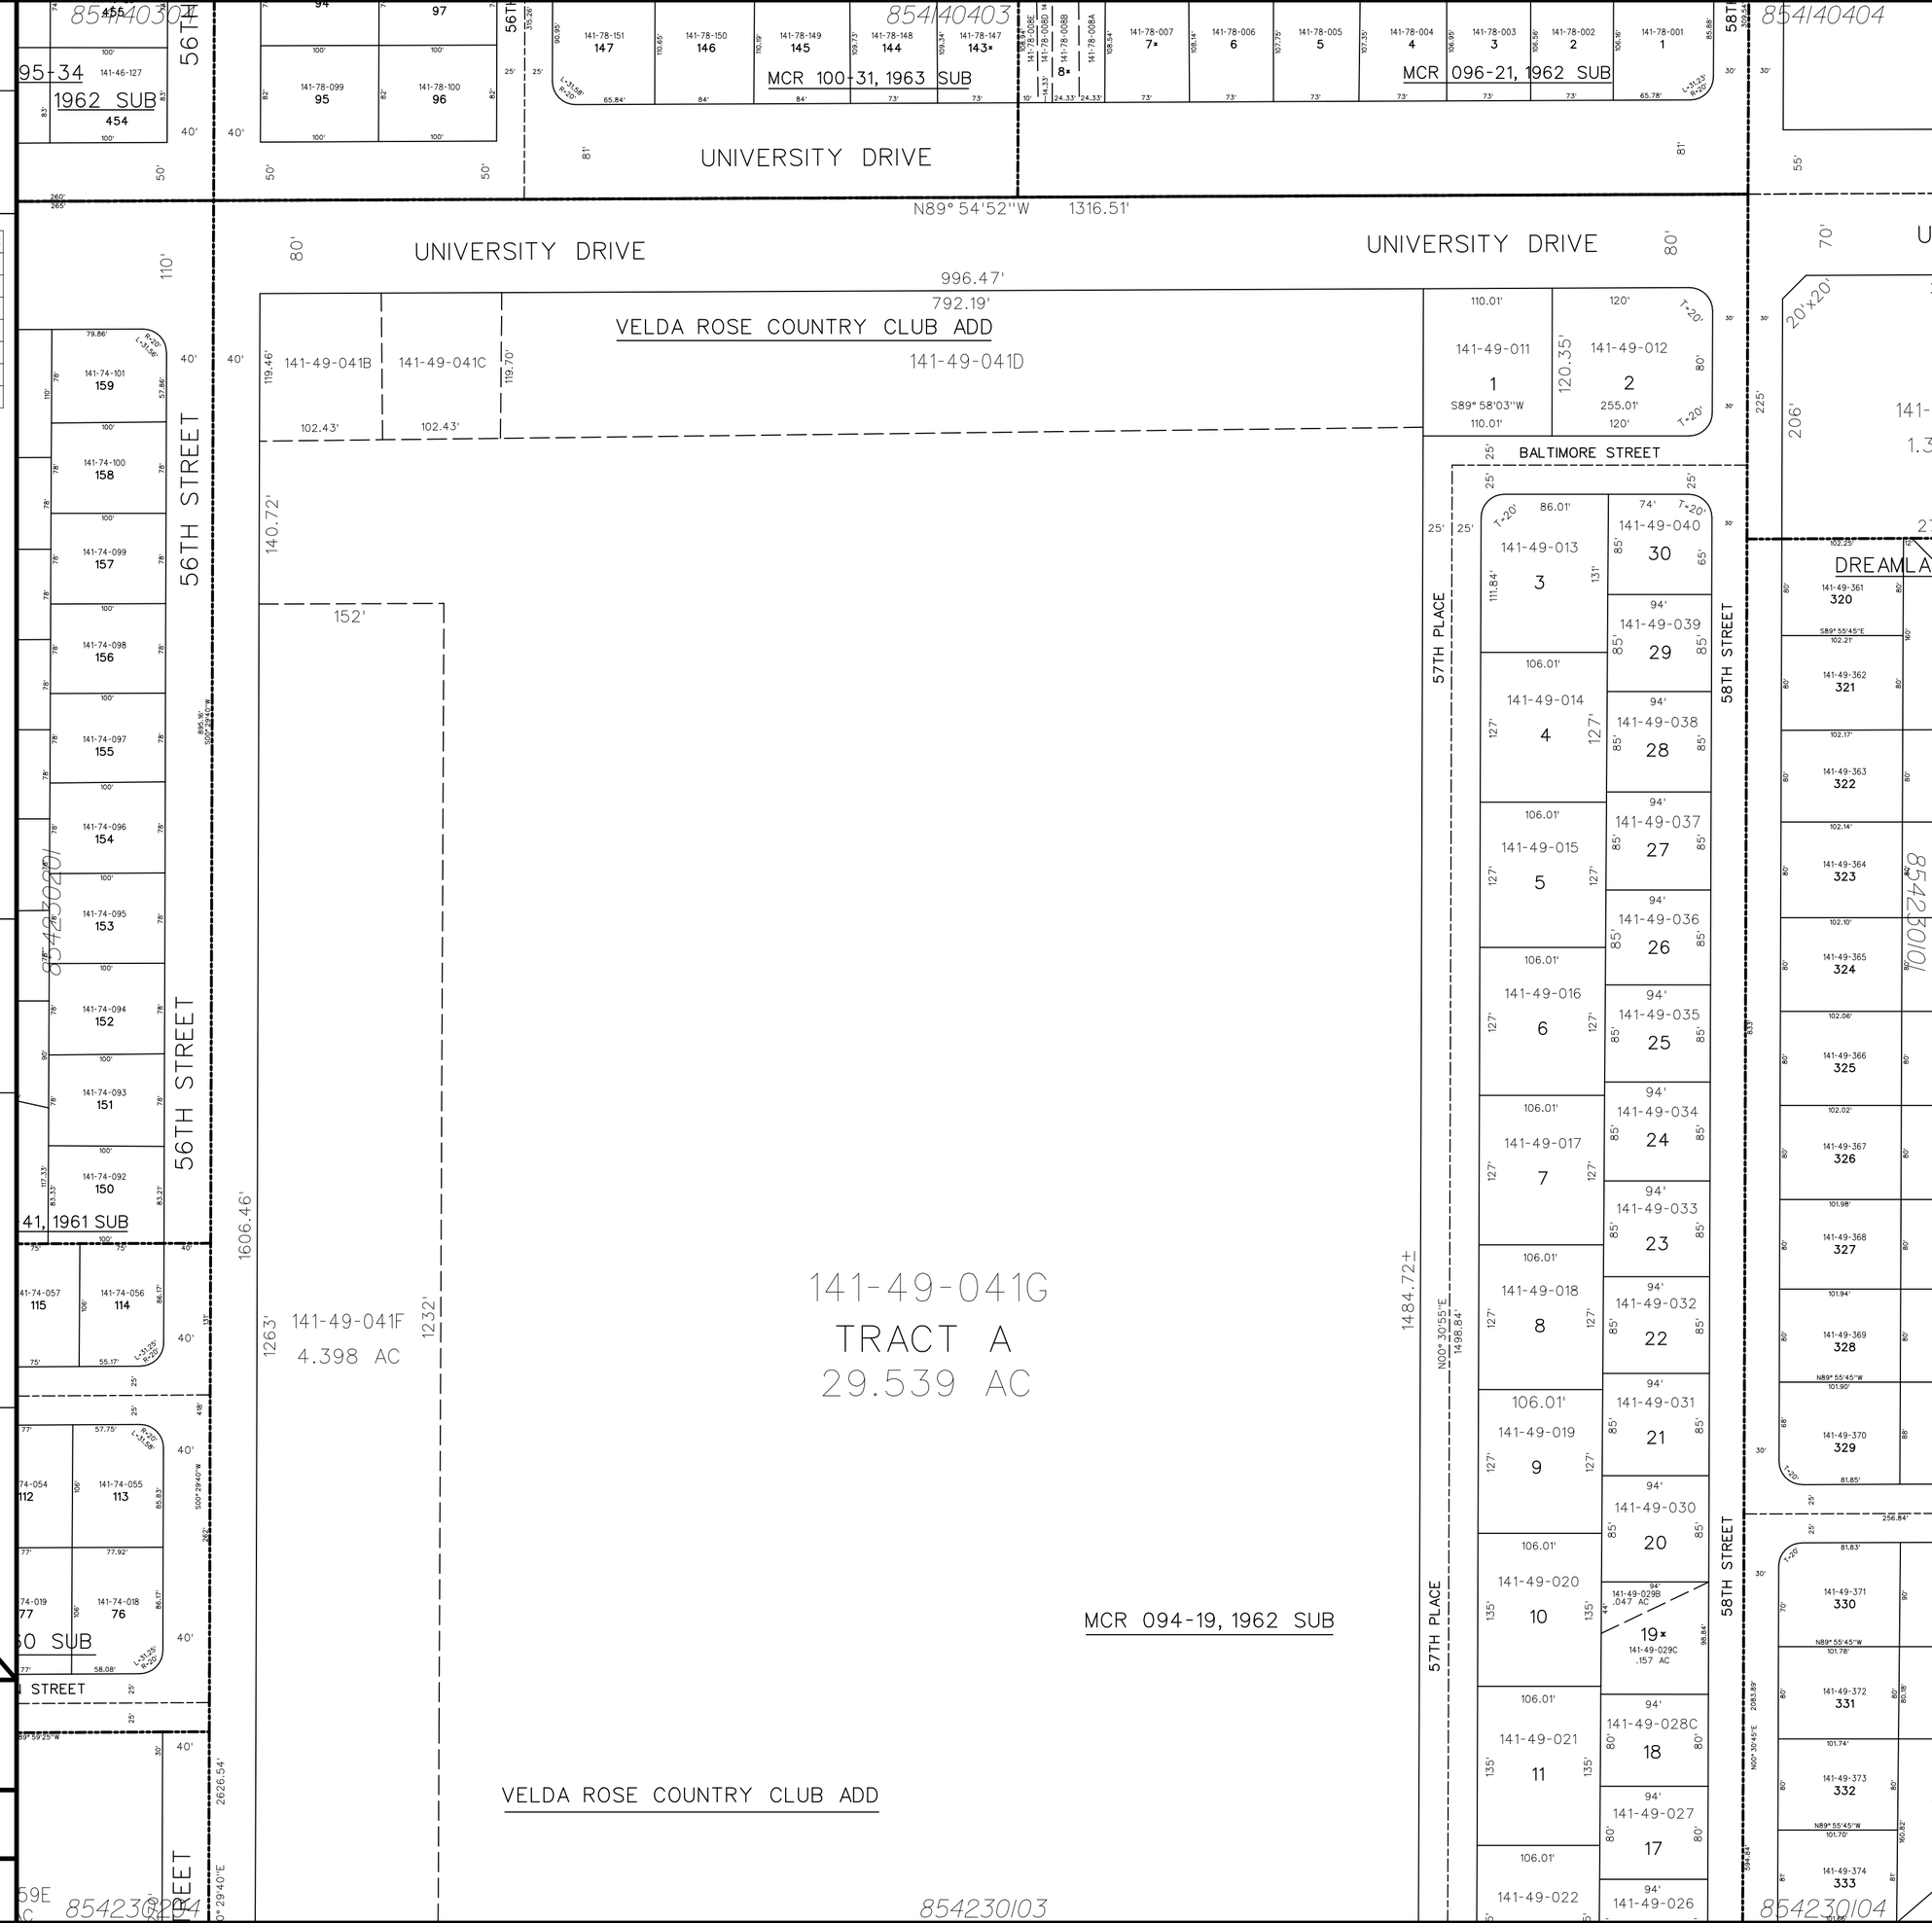
"The Assessor's Office makes no warranty or guarantee as to the accuracy or reliability of any of the information contained herein, and shall not be liable for errors or for any damages that may result from the use of this information. Certain uses of this information are prohibited by law and County policy. Users of this map should rely on their own legal counsel or consultants when assessing the accuracy or reliability of this information."